GREENHECK
Building Value in Air.

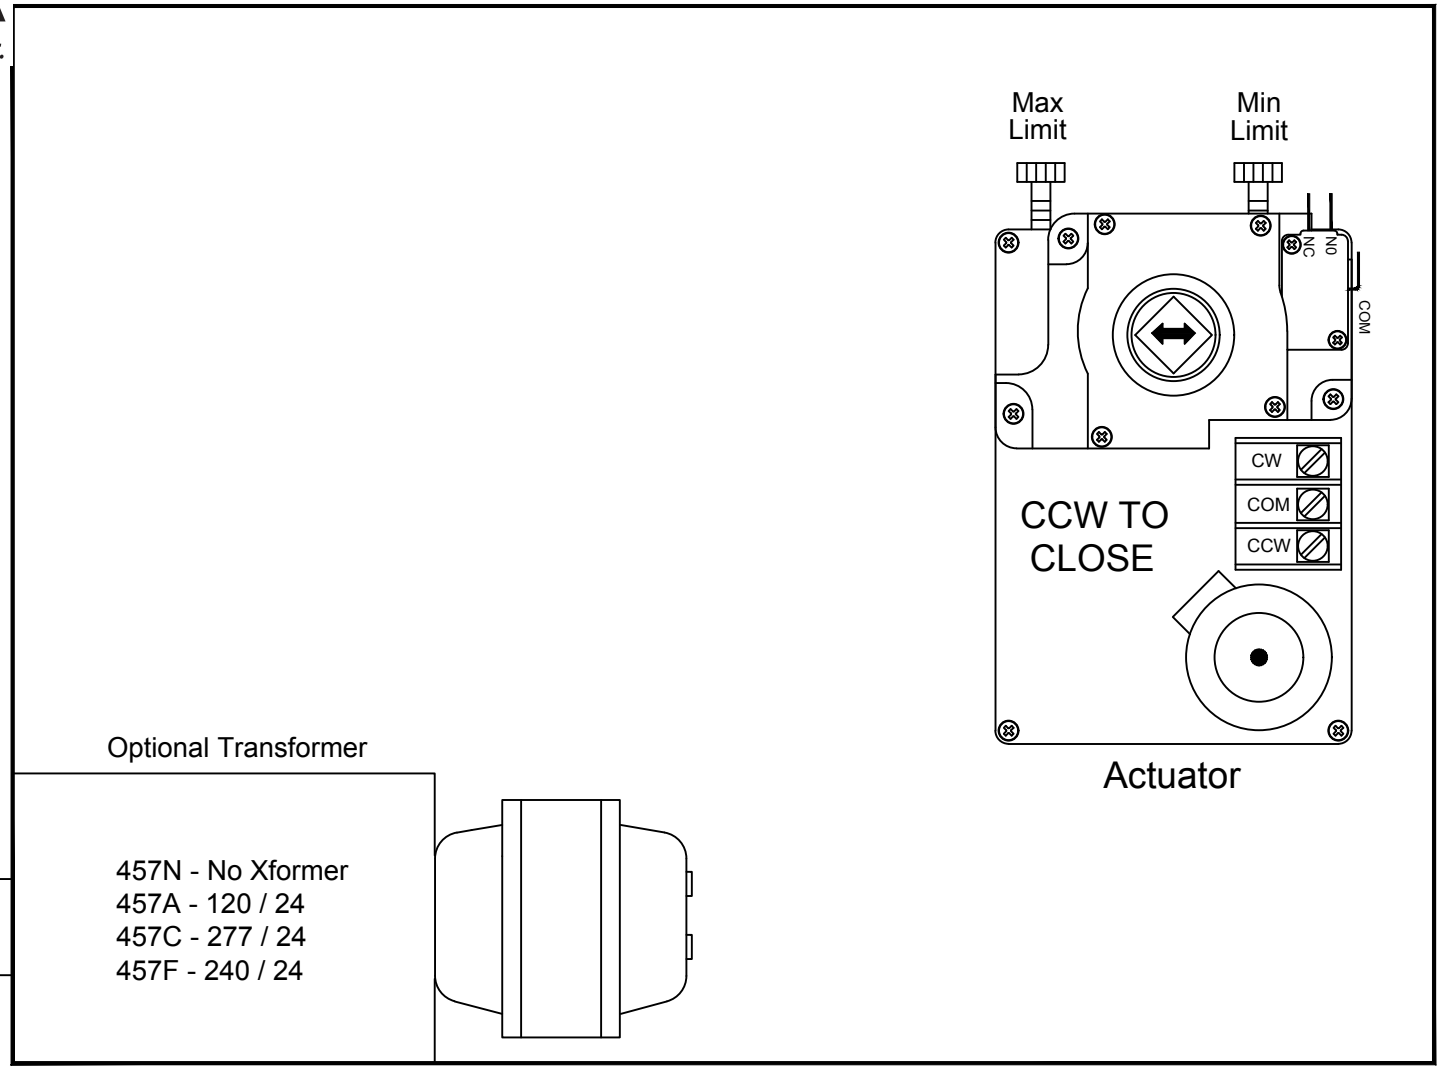

Actuator-ML6161B Series or Equivalent
Optional Transformer-24 VAC, 40 VA Min.

SRCD 457

(CDS) ATU\CONTROL DIAGRAMS\ELECTRIC\

Phone: 715.359.6171
Fax: 715.355.2399
Parts : 800.355.5354
gfcinfo@greenheck.com
www.greenheck.com

ECN. No.	Rev	Description	Date	Rev'd By:
N/A	A	Removed logo	8/16/21	CG

Unless Otherwise Specified:
1. Dimensions Are In Inches.
2. Tolerances Are:

Fractions	Decimals	Angles
	±.X = .1	
±1/32	±.XX = .02	±1°
	±.XXX = .010	

Control Wiring Diagram

ELECTRIC ACTUATOR, FLOATING TYPE

DWN. BY RML	DATE 09/07/17	DWG. NO. SRCD457	REV. A
CHK'D BY MH	SCALE NTS		